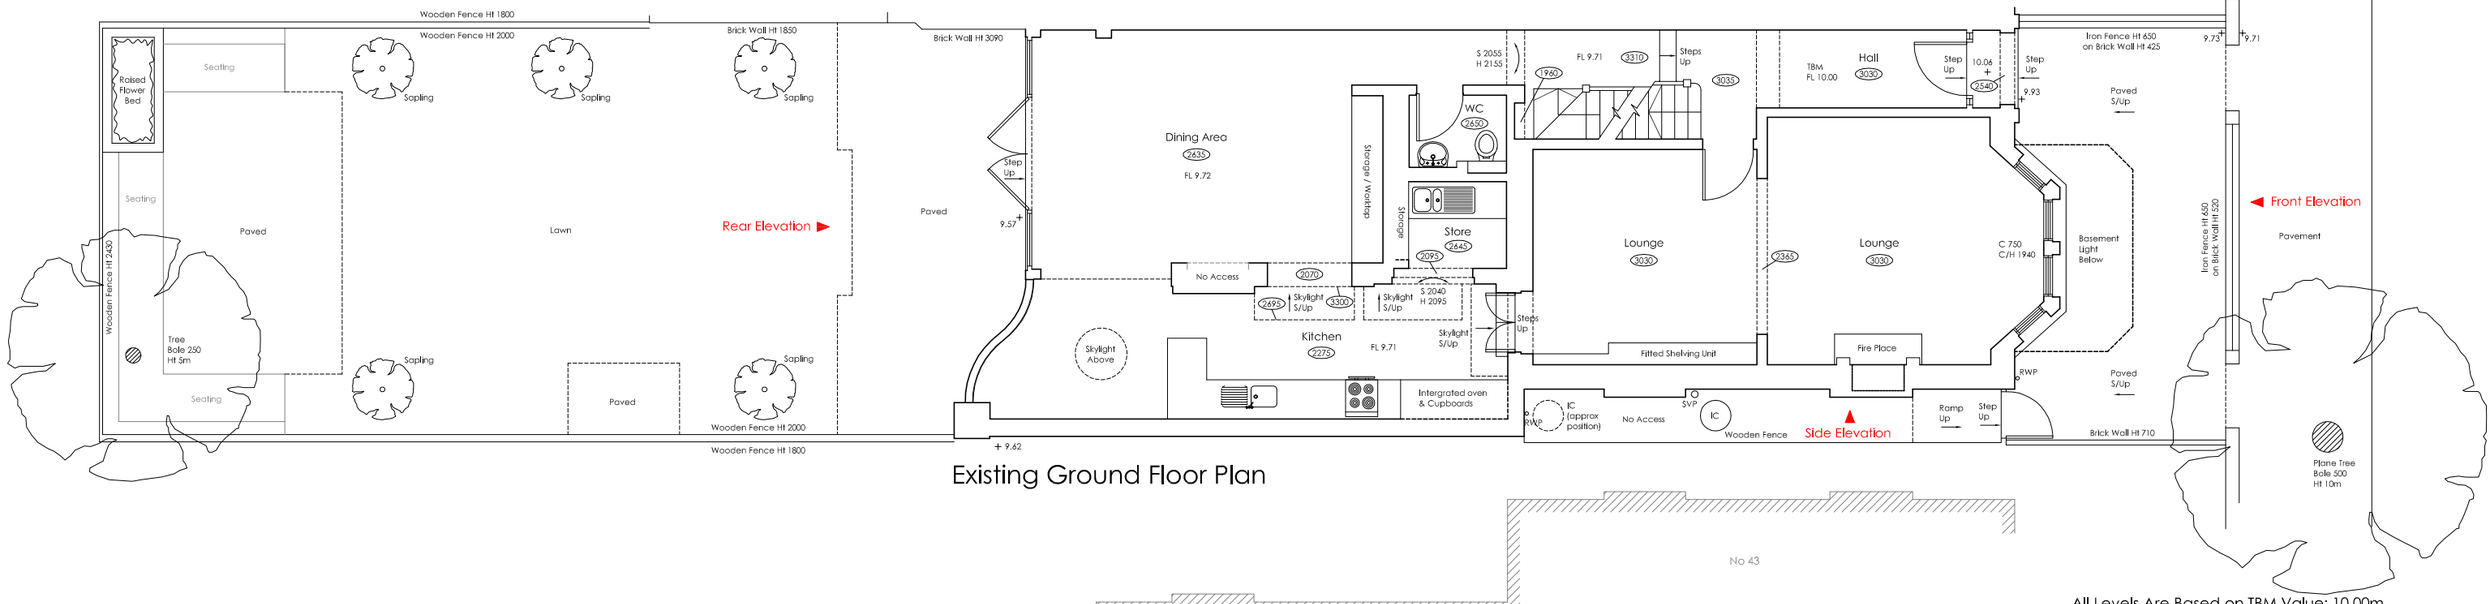

Existing Ground Floor Plan

All Levels Are Based on TBM Value: 10.00m Situated on Ground Floor Hall as shown on Ground Floor Plan.

North Point is Indicative Only.

All Dimensions to be Verified on Site Prior to Construction. No Dimensions to be Scaled from this Drawing.

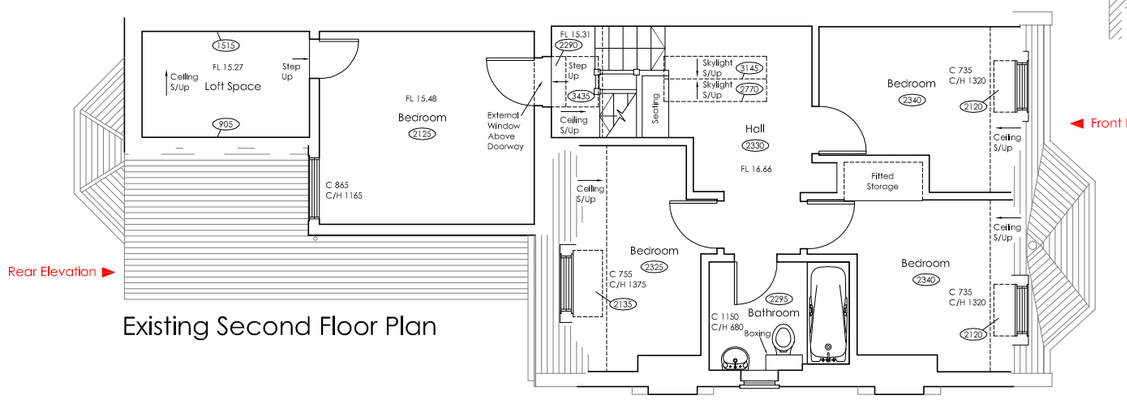

Existing Second Floor Plan

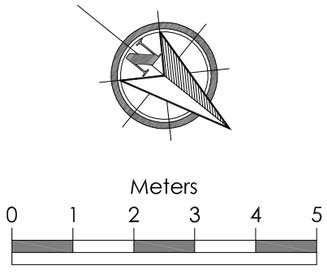

BUILDING SURVEY - LEGEND

WINDOW DETAIL HEIGHTS:		FALSE CEILING	F/C
FLOOR TO CILL HEIGHT	C	CEILING	C/L
CILL TO HEAD OF WINDOW	C/H	SKYLIGHT	S/L
CILL TO SPRING	C/S	UNDERSIDE	U/S
		OVERHEAD	O/H
ARCH DETAIL HEIGHTS:		FLOOR LEVEL	FL
FLOOR TO SPRING	S	THRESHOLD LEVEL	THL
FLOOR TO HEAD	H	BEAM LEVEL	BL
		SOFFIT LEVEL	SFL
DRAINAGE:		EAVES LEVEL	EL
INSPECTION COVER	IC	RIDGE LEVEL	RL
GULLY	G	FINISHED FLOOR LEVEL	FFL
RAIN WATER PIPE	RWP	SLOPE UP	S/Up
SOIL VENT PIPE	SVP	UP ARROW	1234
VENT PIPE	VP	FLOOR TO CEILING HEIGHT	

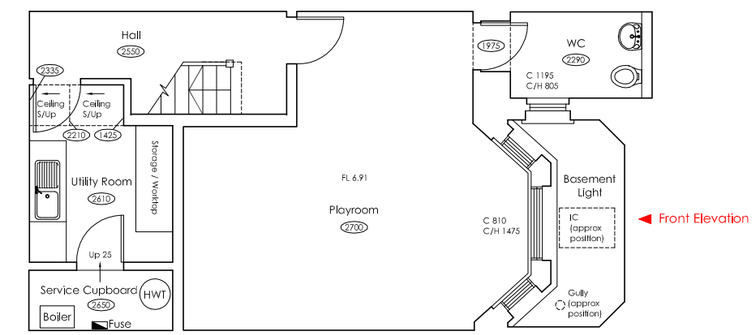

Existing Basement Plan

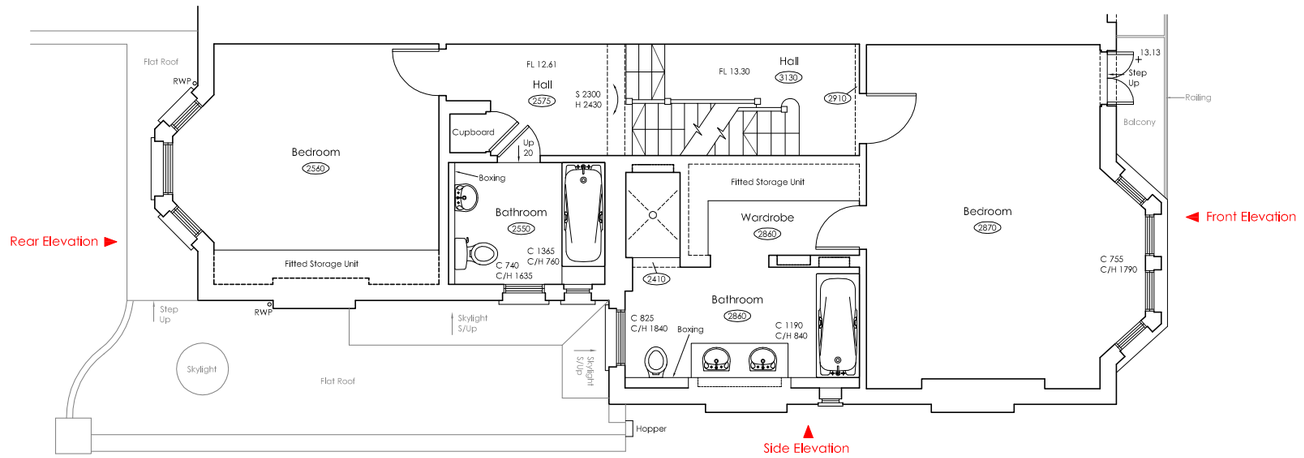

Existing First Floor Plan

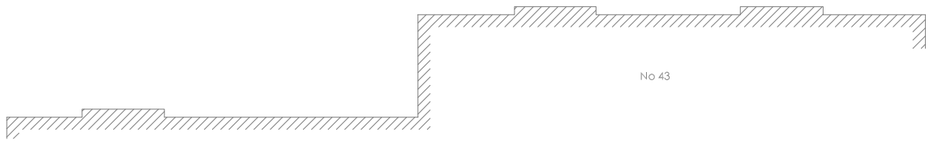

perceptum design
Measured Building Survey & Cad Consultancy

Contact us:
mob: +44 (0) 7786 952804
mob: +44 (0) 7880 984831
email: info@perceptumdesign.co.uk
website: www.perceptumdesign.co.uk

Project:
Typical Town House
Floor Plans - As Existing
Example Drawing

Client:

Date: 2012	Drawn:	Checked:
Scale: 1:100 @ A3		
Project No: EX/09	Drawing No: EX/09/01	Revision: